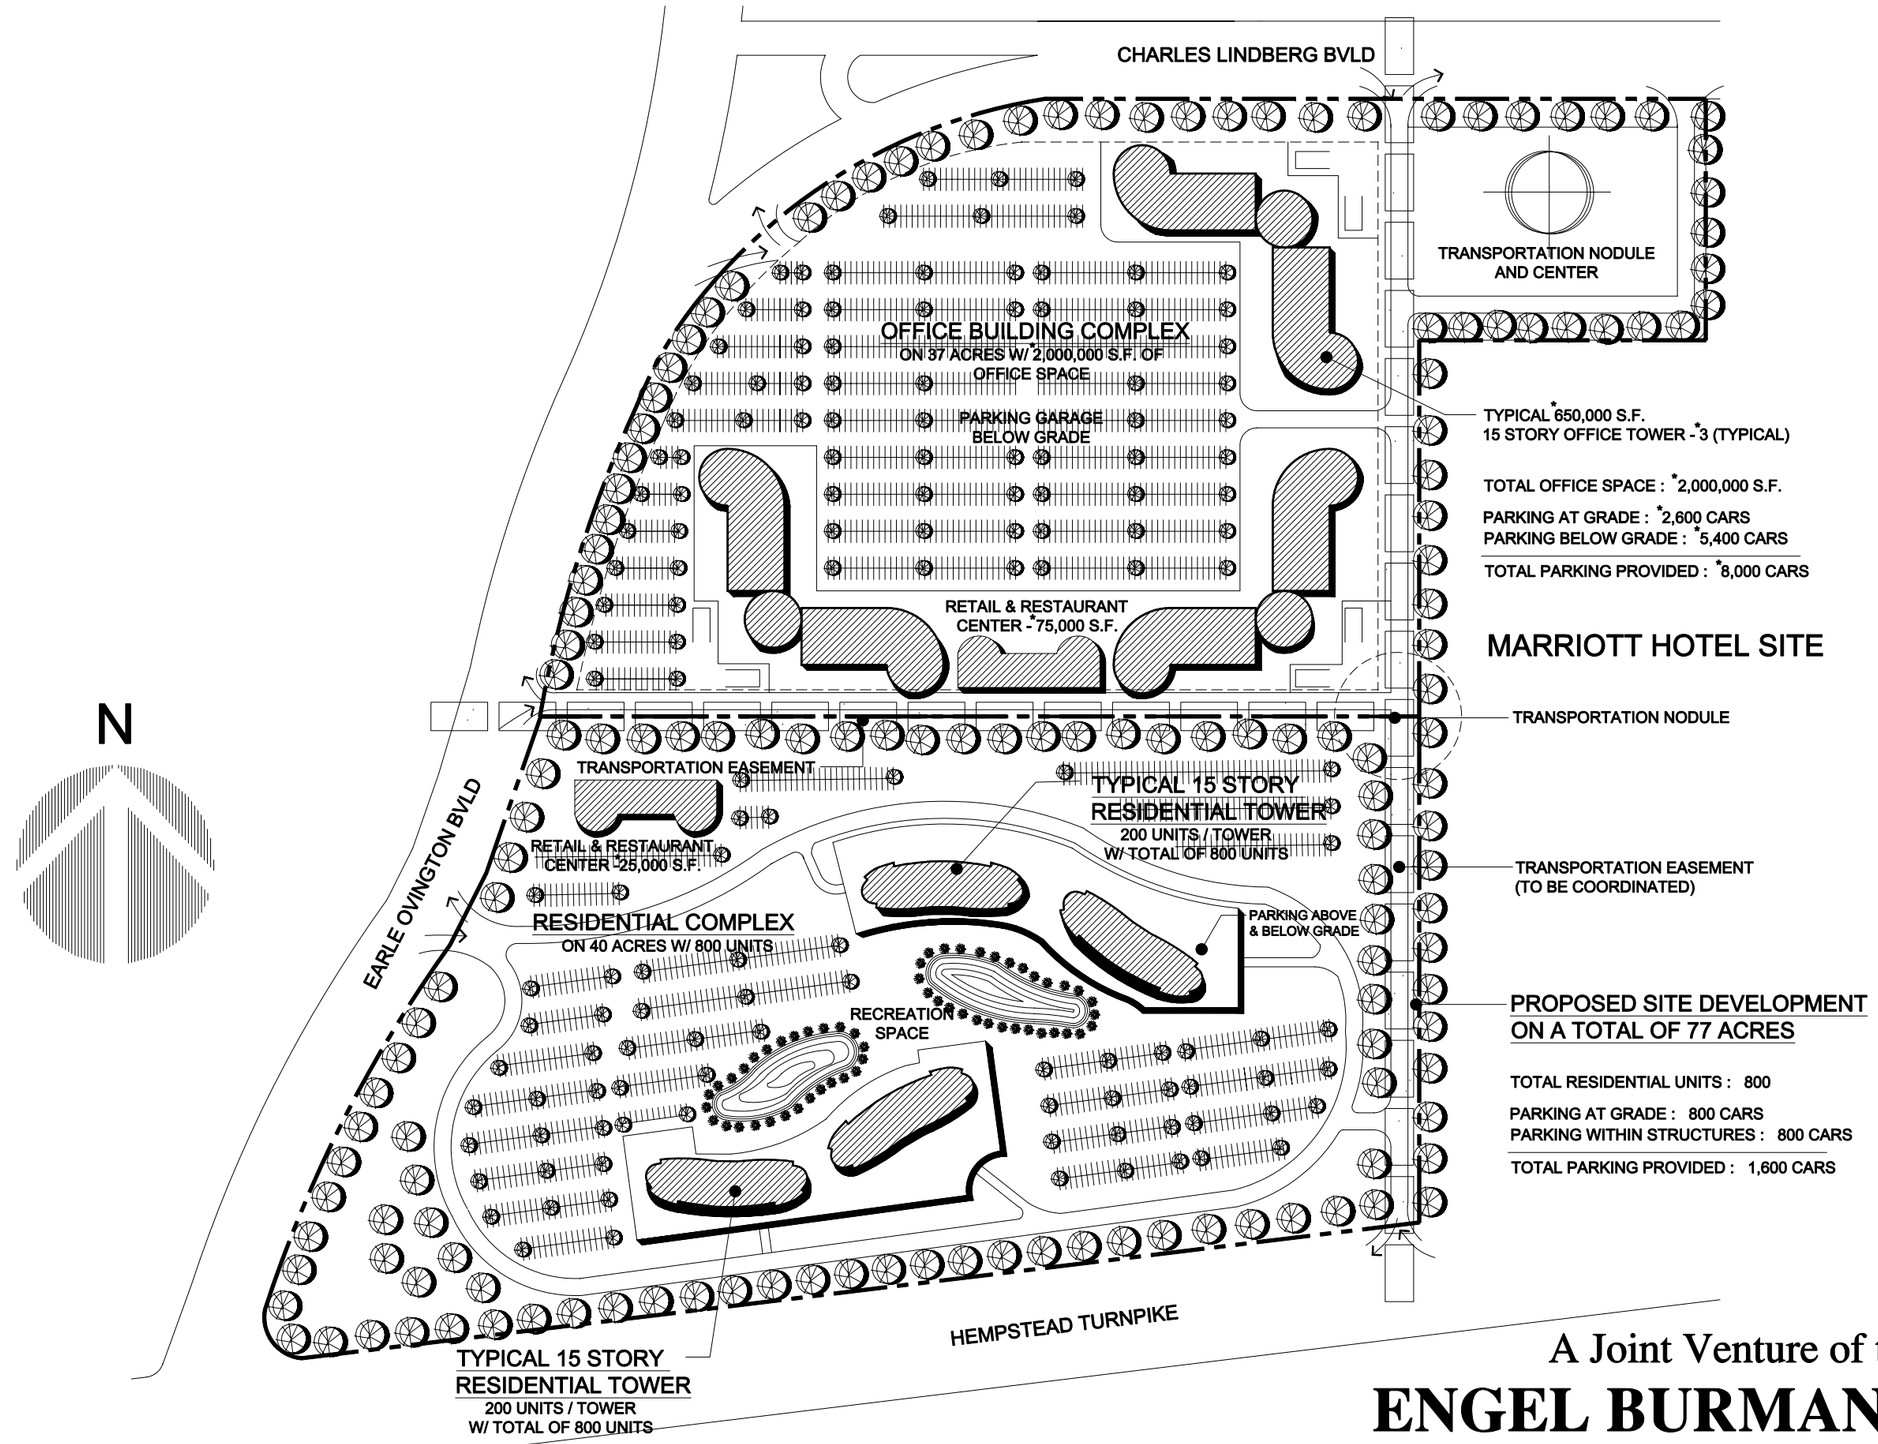


# CONCEPTUAL SCHEMATIC SITE DEVELOPMENT

A Joint Venture of the

**ENGEL BURMAN GROUP**

and

**KABRO ASSOCIATES**

* Revised - 12/21/05

ANGELO FRANCIS CORVA
& ASSOCIATES, ARCHITECTS

MANHASSET, N.Y. 11030