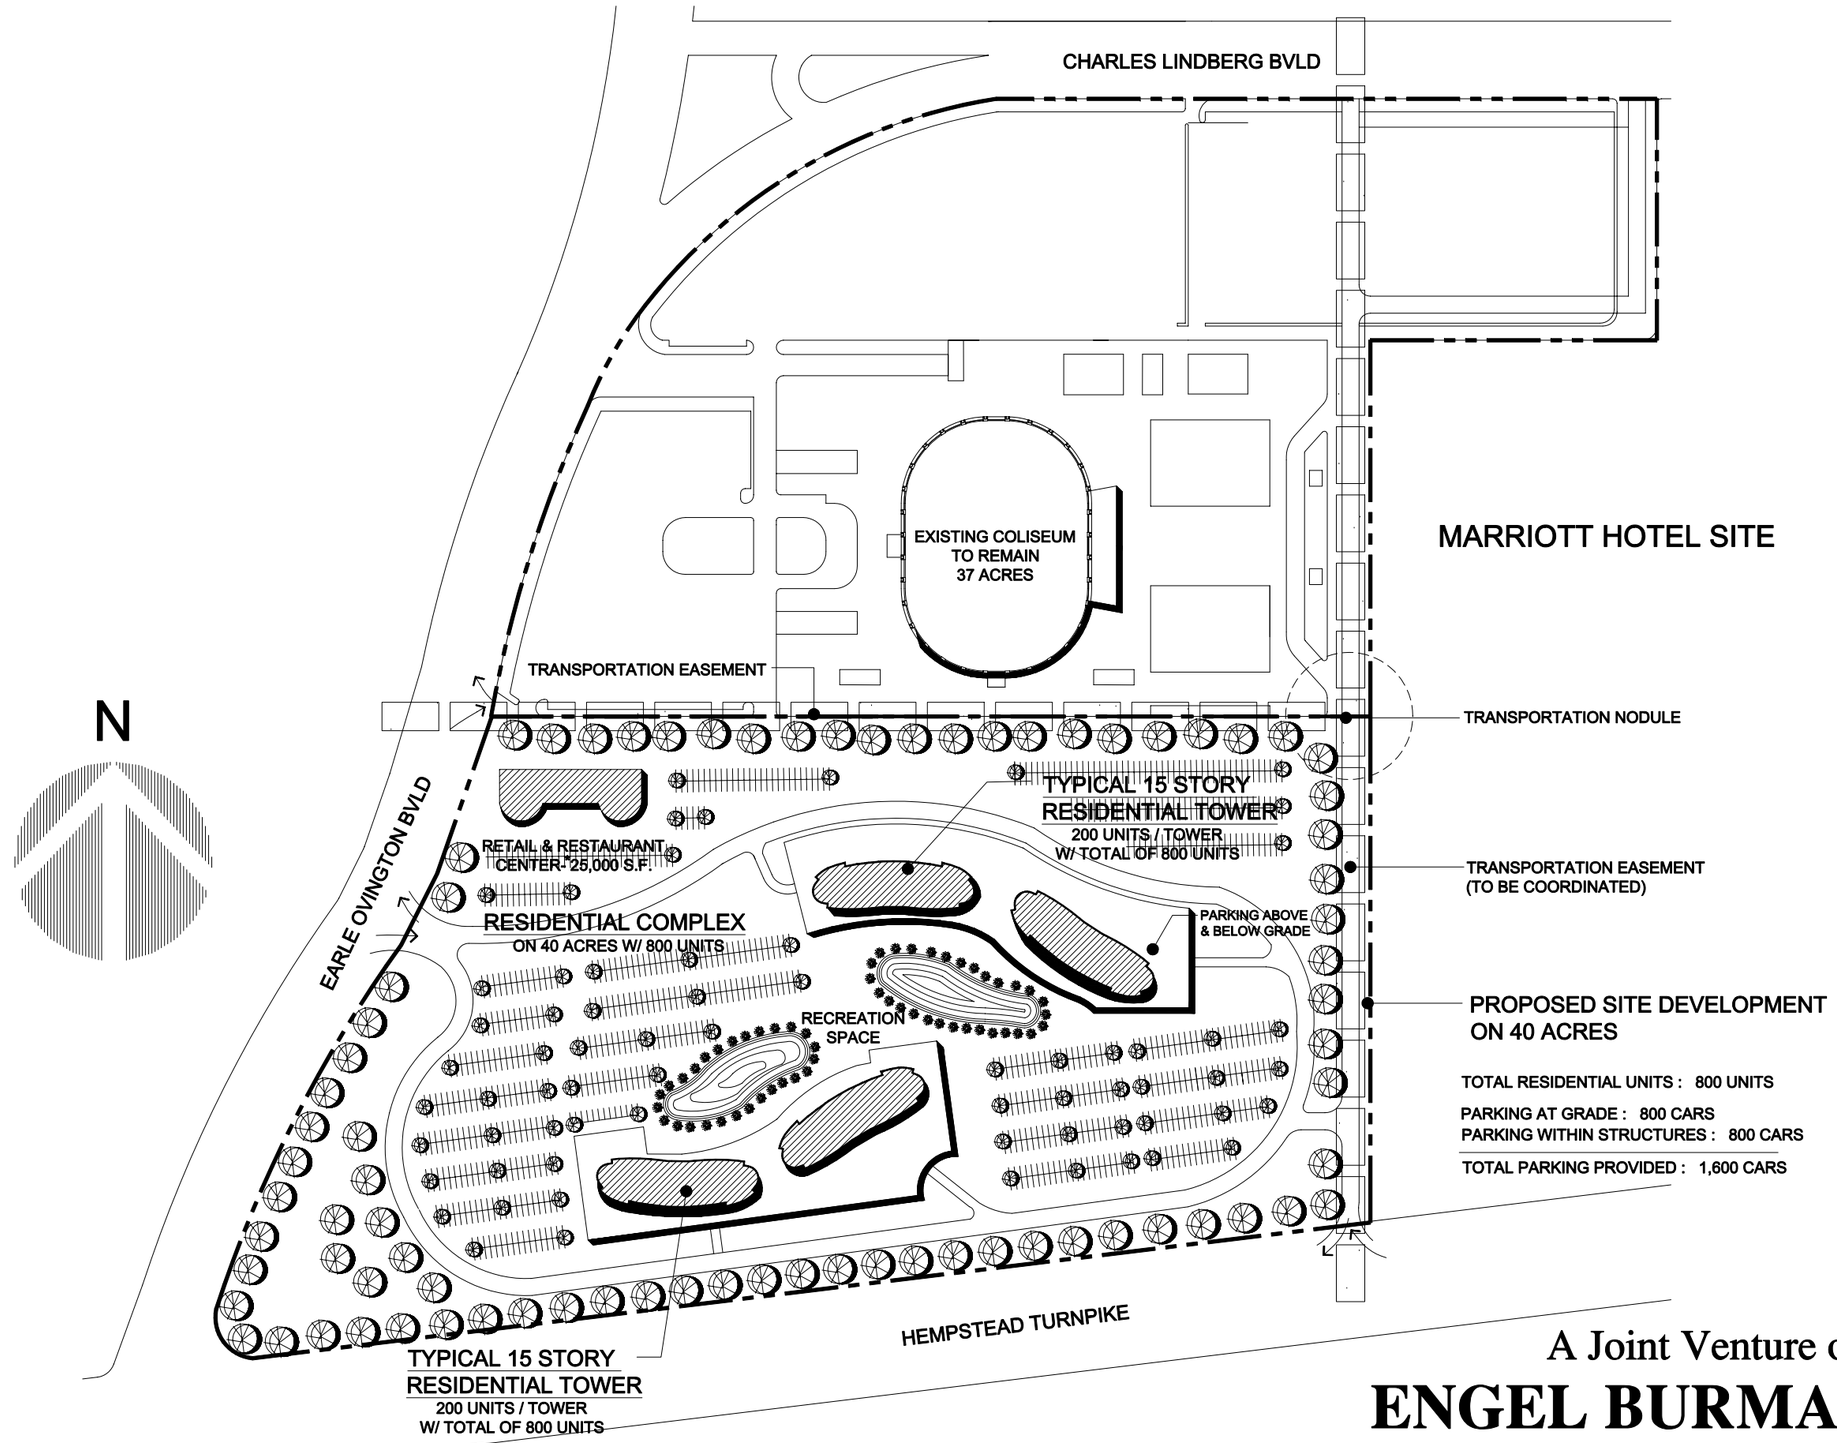

CONCEPTUAL SCHEMATIC SITE DEVELOPMENT

A Joint Venture of the

ENGEL BURMAN GROUP

and

KABRO ASSOCIATES

* Revised - 12/21/05

ANGELO FRANCIS CORVA
& ASSOCIATES, ARCHITECTS

MANHASSET, N.Y. 11030